Barnes Primary School

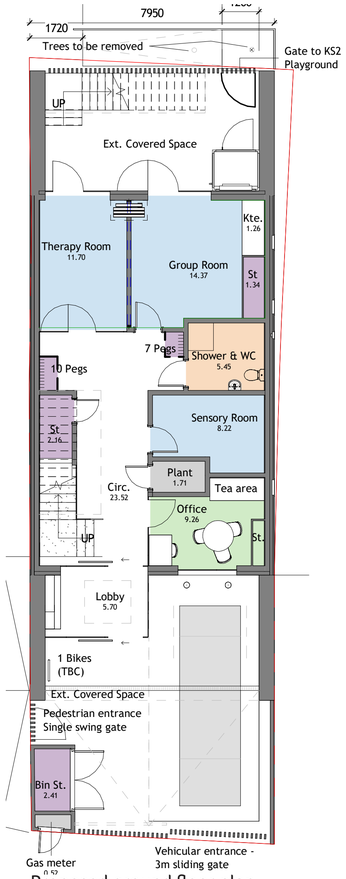

Proposed ground floor plan

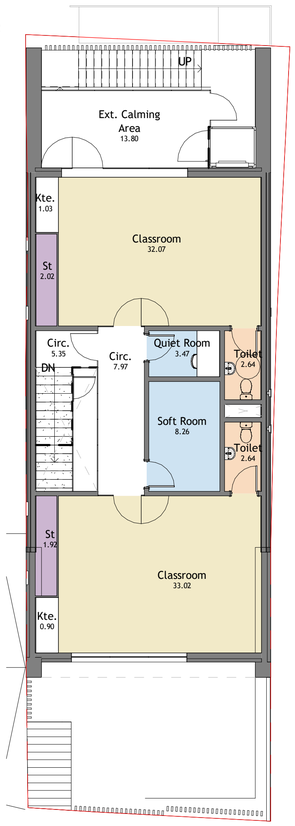

Proposed first floor plan

1 - Street View

2 - View from the KS2 playground

MATERIAL PALETTE

1

Standing seam

2

London stock brick

3

Metal plank soffit

4

Metal fence

Proposed Site Plan

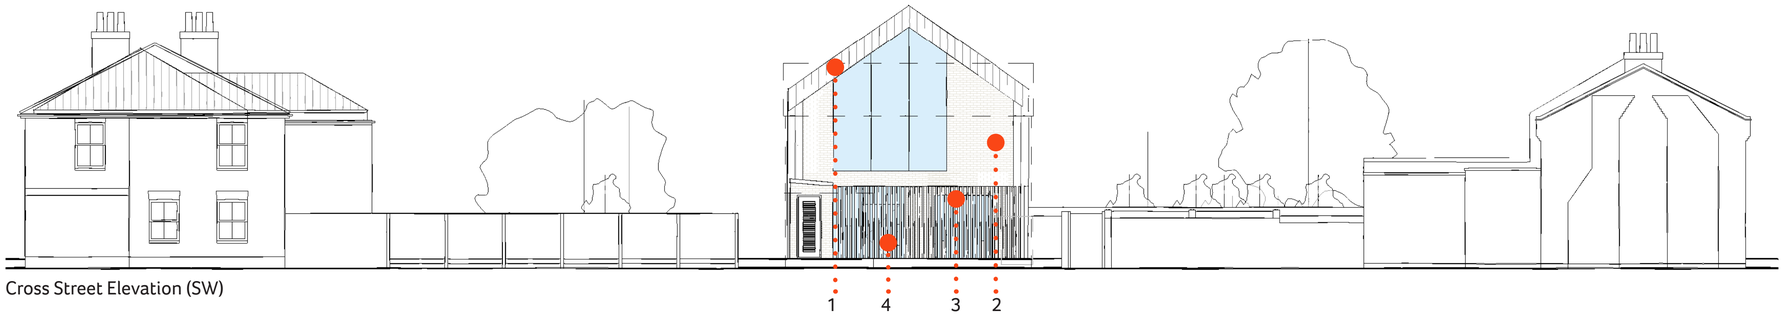

Cross Street Elevation (SW)

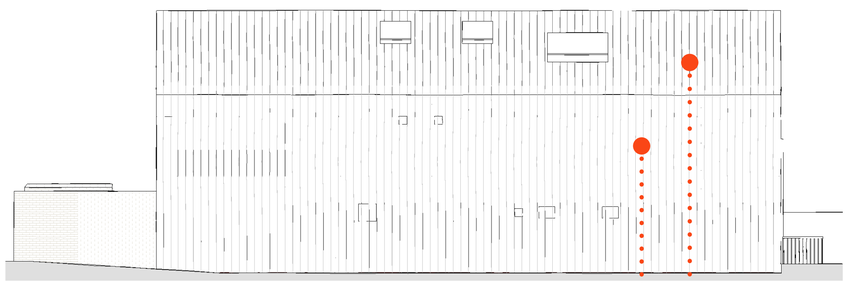

Flank Elevation (SE)

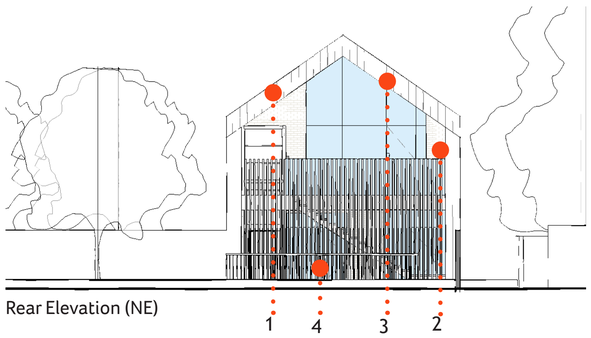

Rear Elevation (NE)

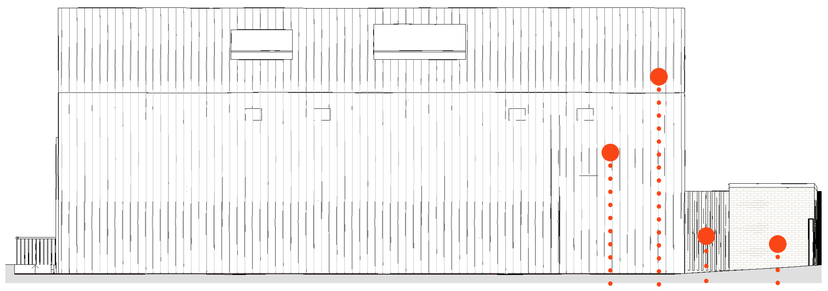

Flank Elevation (NW)

0 1 2 5 10

Scale bar

© McBains This document is confidential

McBains